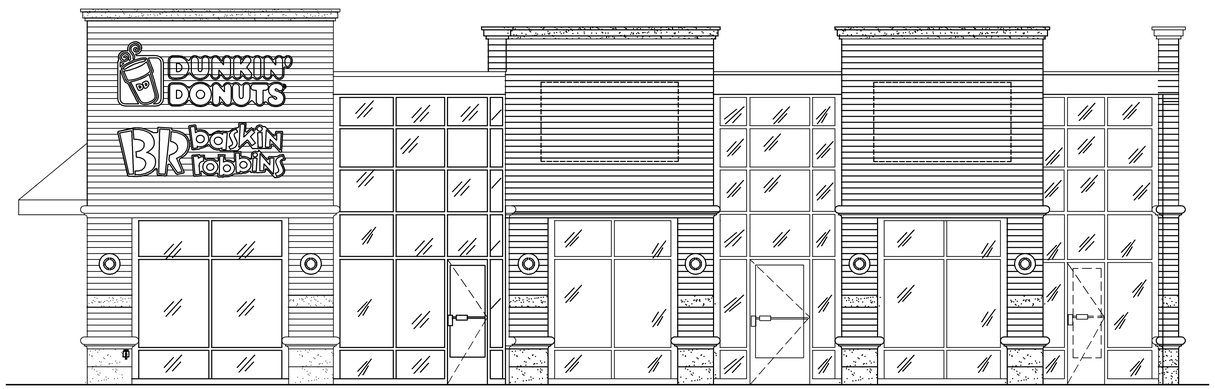

1 **SOUTH ELEVATION**

EE-01
SCALE: 1/4" = 1'-0"

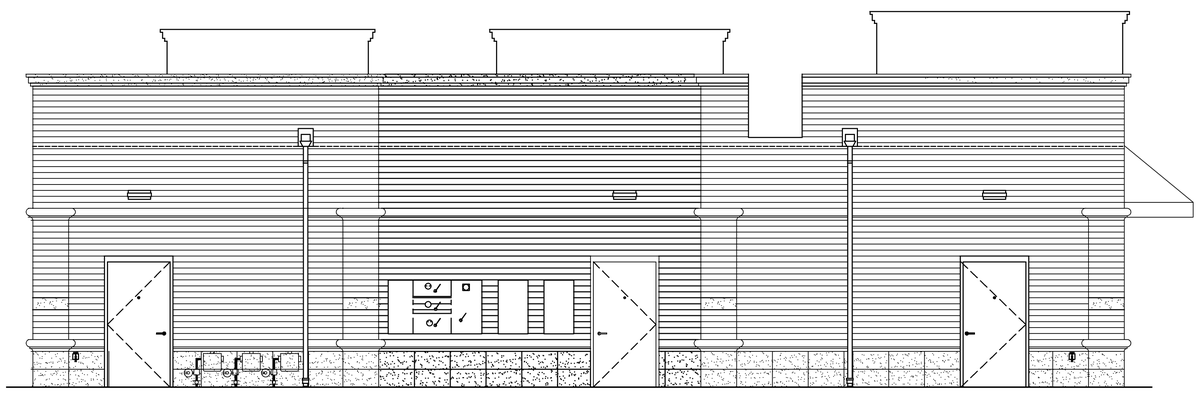

2 **NORTH ELEVATION**

EE-01
SCALE: 1/4" = 1'-0"

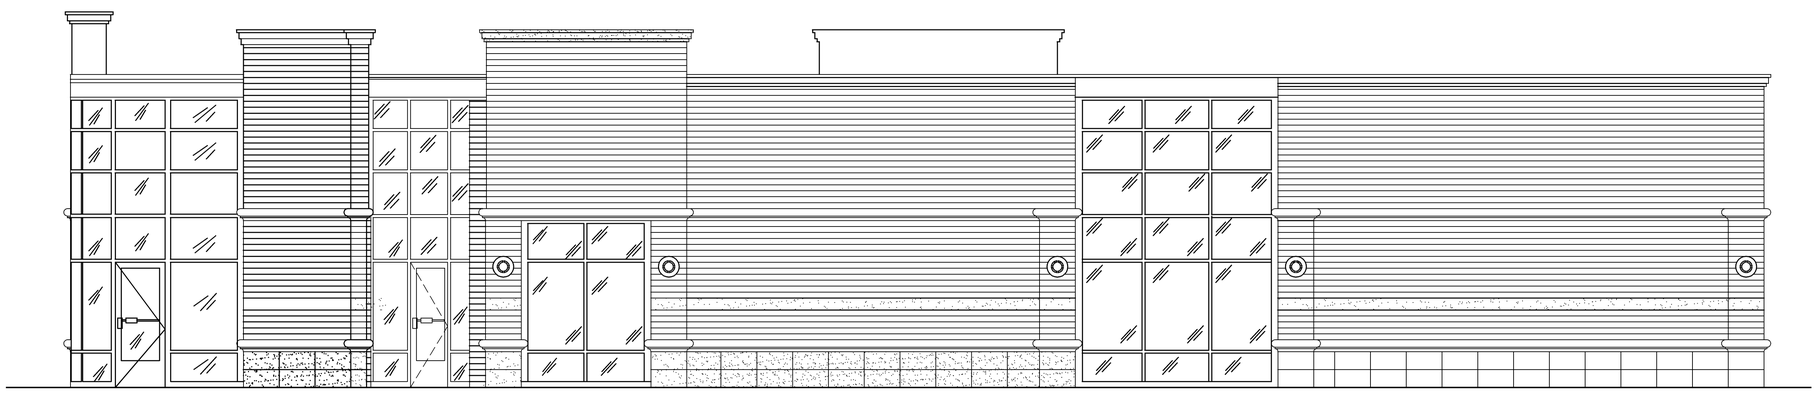

3 **EAST ELEVATION**

EE-01
SCALE: 1/4" = 1'-0"

RETAIL CENTER
916 NORTHWEST HIGHWAY
FOX RIVER GROVE, IL 60021

DUNKIN' DONUTS

PRELIMINARY ELEVATIONS	10/09/07
ISSUE FOR CITY ELEVATION REVIEW	10/10/07

DIRECT DESIGN
LTD
ARCHITECTS
3321 S. Route 31
Prairie Grove, IL 60012
815·444·8444
fax 815·444·8844

© COPYRIGHT 2007

PROJECT NO.	107174
PROJECT MGR.	BJC

EXTERIOR ELEVATIONS

A1.1